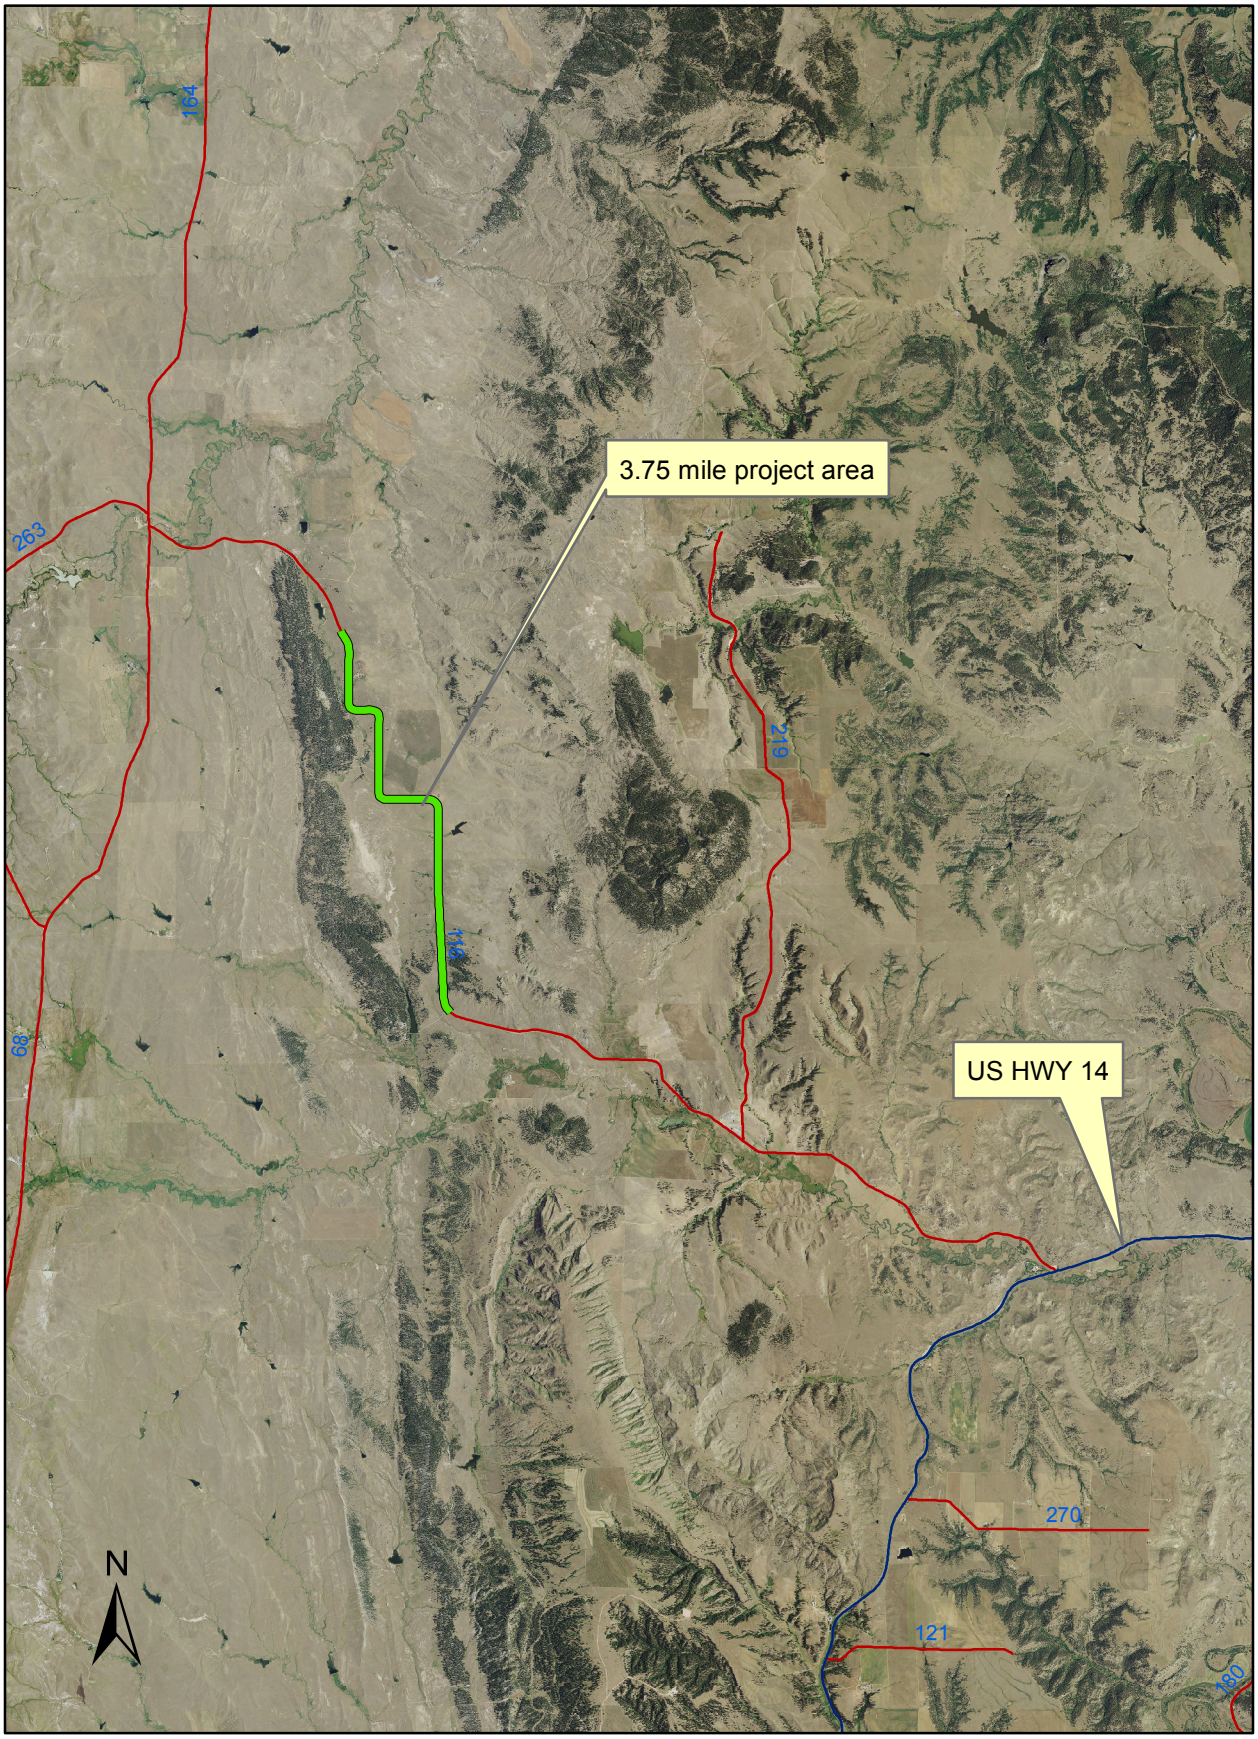CABIN CREEK PROJECT